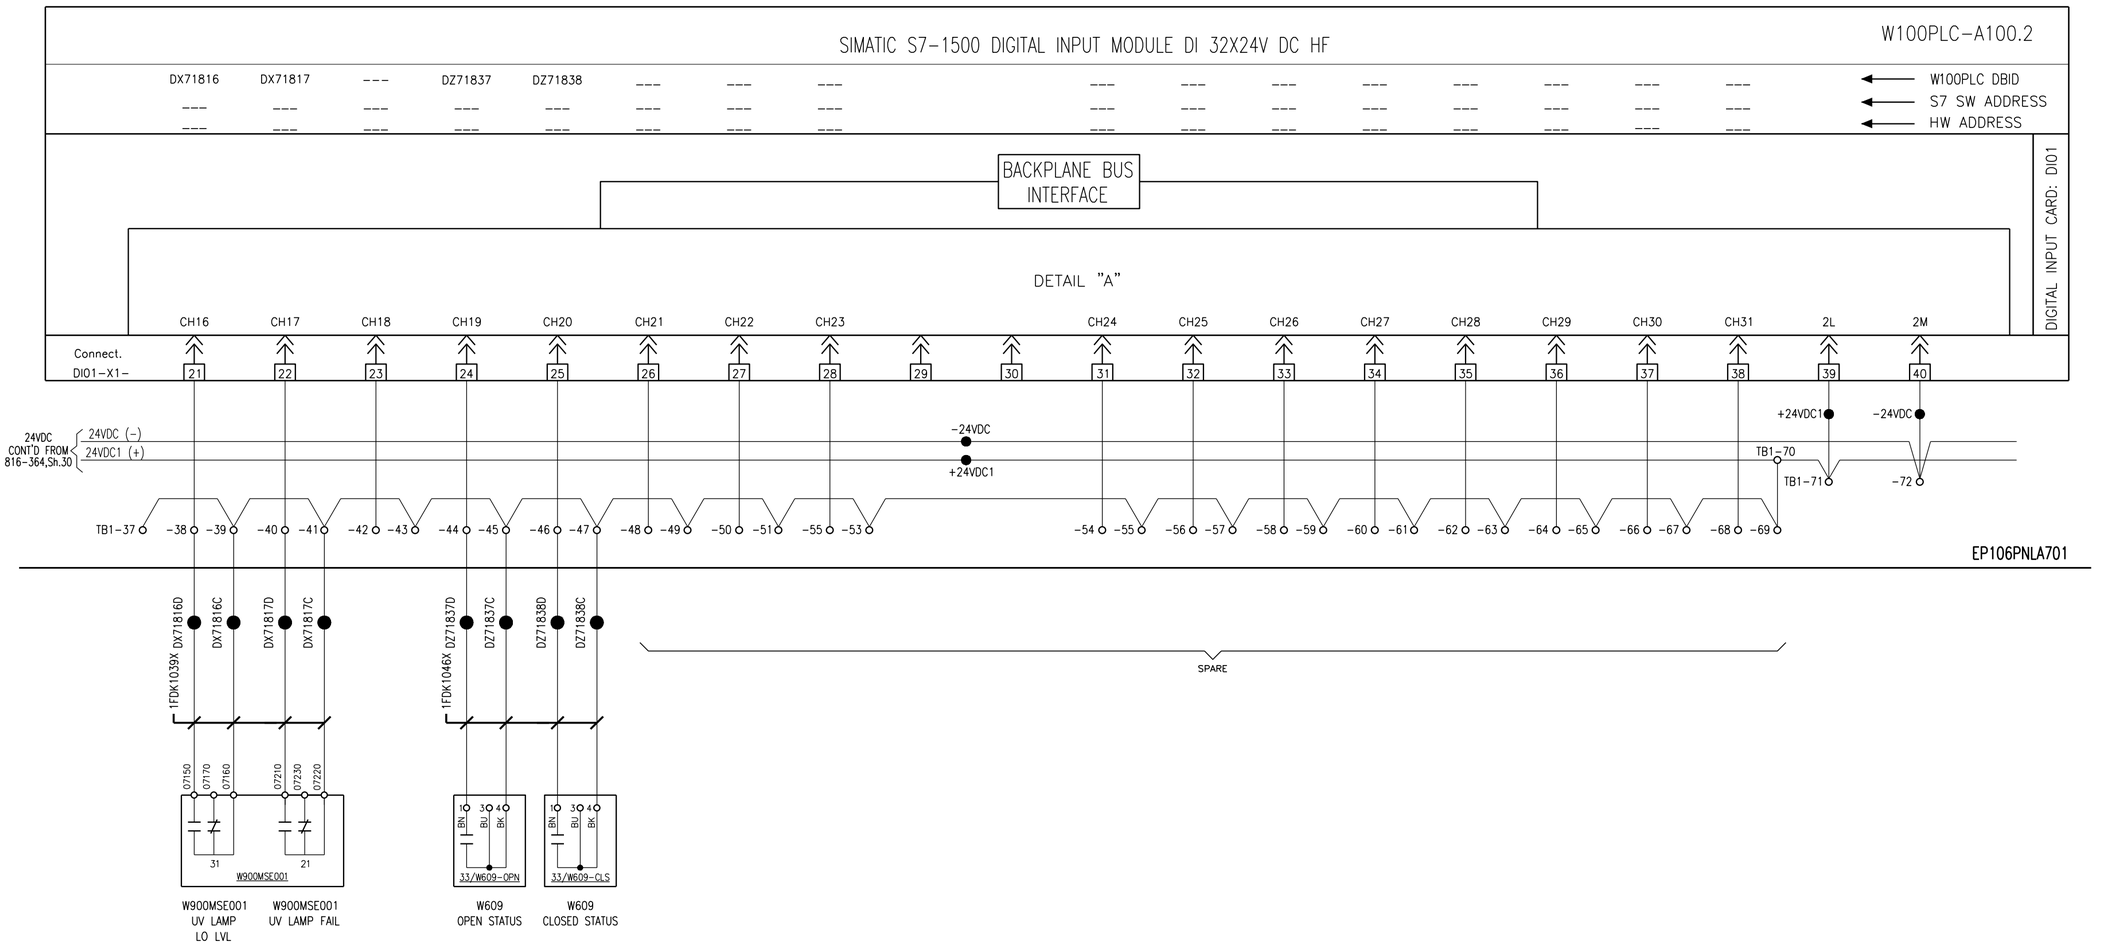

DETAIL "A" – DIGITAL INPUT MODULE DI 32X24V DC HF

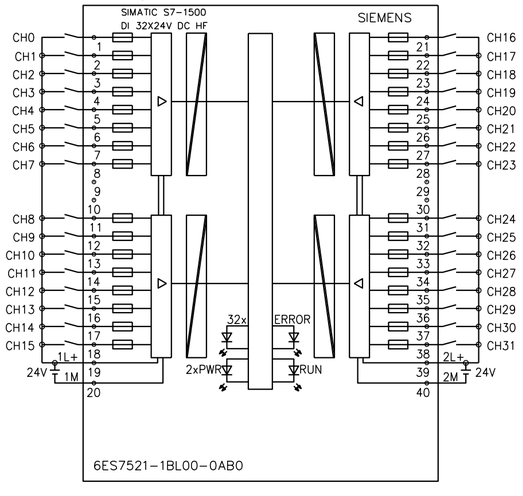

NOTES:

1. ALL DEVICES WITHOUT LOCATION MARKINGS ARE LOCATED IN CABINET EE106PNLA701
2. ALL DIGITAL CHANNELS INPUT CIRCUITS HAVE SCHEMATIC AS SHOWN IN DETAIL "A".

NEW DRAWING

ZKP 2024-1061

1. Interim Dwg. No.: 816-364-31-IA
   Interim Sketch No.: N/A
2. Design Mod. No.: ZKP 2024-1061
3. Drawing Rev. No.: N/A
4. New Drawing No.: 816-364-31
5. Resp. Eng.: M. SEGULA Date: 07.2025
6. Checker: B.BAS Date: 07.2025

Original Design Firm: SIPRO INZENIRING D.O.O.
Replaced Manual Drawing: N/A
Last Revision And Date: N/A

THIS IS A CAD DRAWING AND SHOULD NOT BE REVISED OR MODIFIED MANUALLY

NO.	DATE	BY	REVISION	CKD. BY	LE APPR.

NUKLEARNA ELEKTRARNA KRSKO
NUCLEAR POWER PLANT KRSKO

PROCESS COMPUTER SYSTEMS – PCS

I/O LOOP WIRING DIAGRAM: OSC WTR SYS MONIT

DIGITAL INPUTS W100PLC-A100.2 2/2

DESIGN ENGINEERING
NUCLEAR POWER PLANT KRSKO KRSKO, SLOVENIA

MADE	CHECKED	LE APPROVAL
1. M. ŠEGULA	2. R. PETAN	3. D. VEHOVAR

REFERENCE DRAWINGS:

SCALE	DRAWING NUMBER	SYSTEM	SH.NO.	REV.
	816-364	W	31	0

FILE: 81636431-IA.DWG, SPREJEL:----------