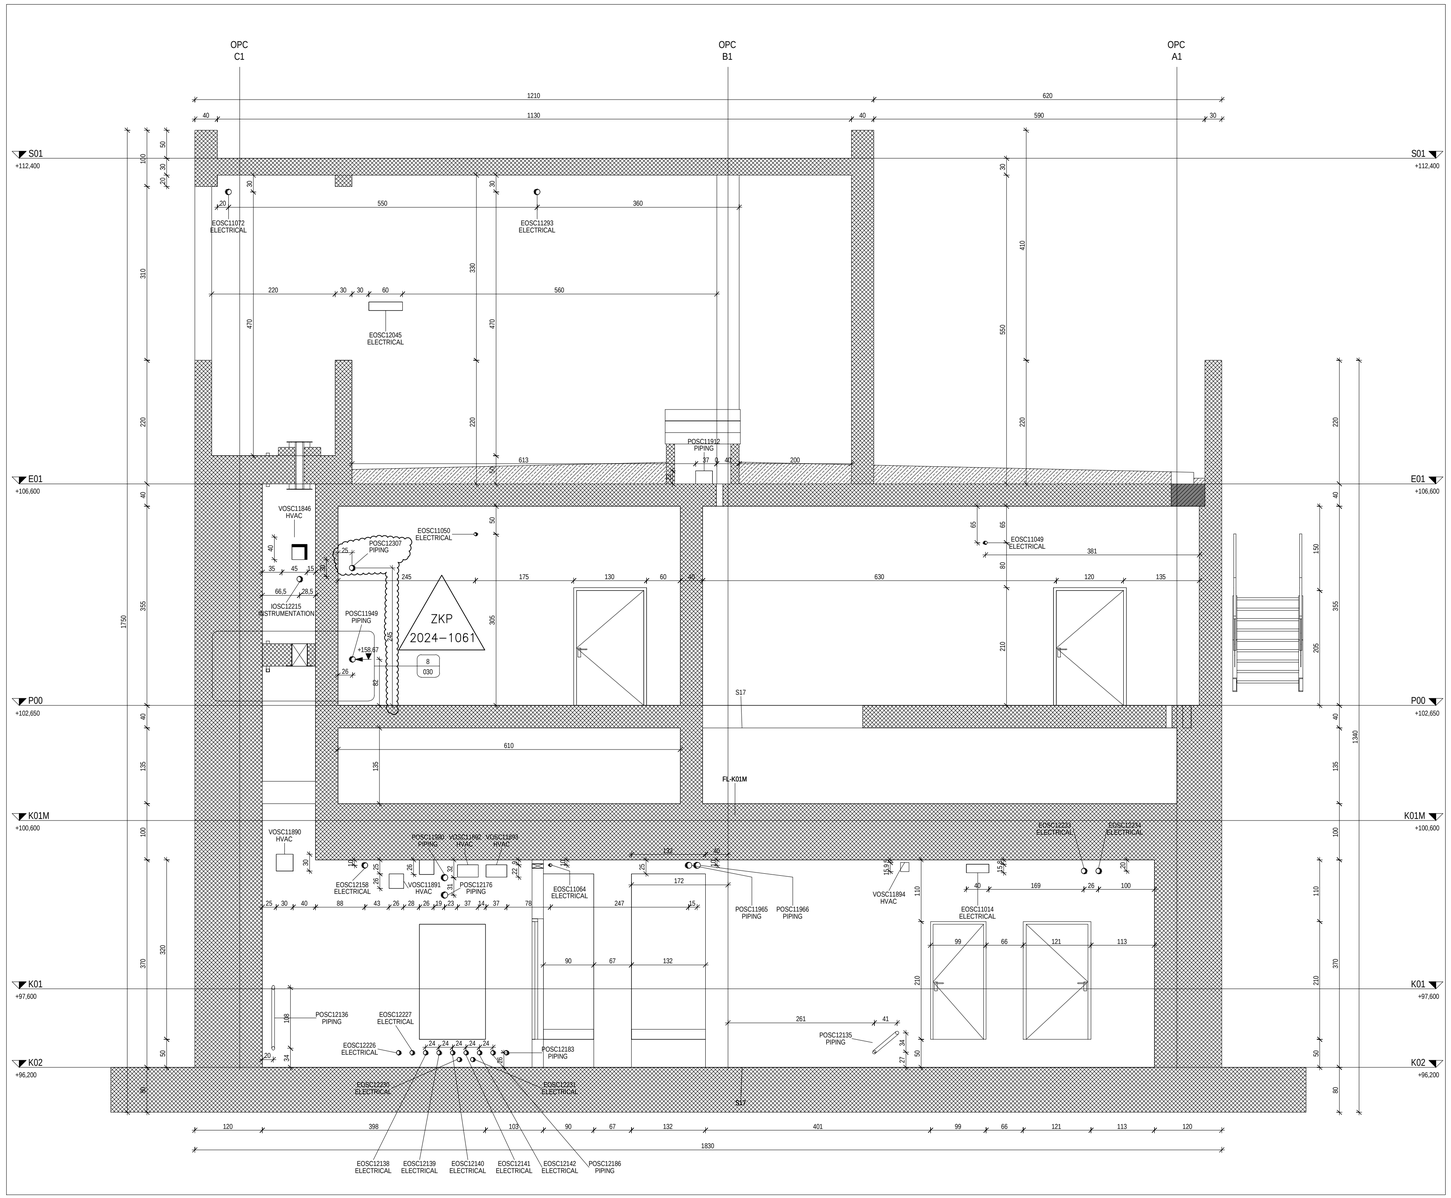

1 STENA S17 PR 5 C1-A1
1 : 50

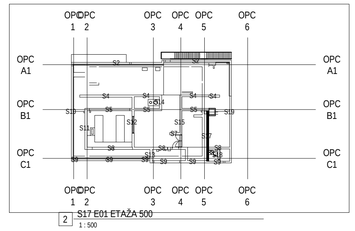

2 S17 E01 ETAŽA 500
1 : 500

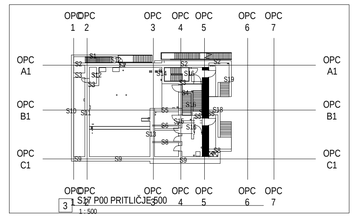

3 S17 P00 PRITLIČJE 500
1 : 500

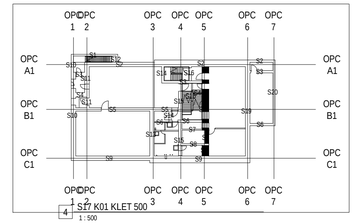

4 S17 K01 KLET 500
1 : 500

ZKP 2024-1061

1. Interim Dwg. No.: C-435-321-1-0-IA
   Interim Sketch No.: N/A
2. Design Mod. No.: ZKP 2024-1061
3. Drawing Rev. No.: 0
4. New Drawing No.: N/A
5. Resp. Eng.: R. MLAKAR Date: 18.06.2025
6. Checker: T. BROMŠE Date: 18.06.2025

NOTES

1. THE PENETRATION IS NOT USED AND WAS FILLED WITH CONCRETE.

©IBE d.d.
All rights wich are not explicity transferred to the employer by contract are reserved.

©IBE d.d.
Vse avtorske pravice, ki niso s pogodbo izrecno prenešene na naročnika, so pridržane.

Original Design Firm: IBE d.d.
Replaced Manual Drawing: N/A
Last Revision And Date: N/A

THIS IS A CAD DRAWING AND SHOULD NOT BE REVISED OR MODIFIED MANUALLY

NO.	DATE	BY	REVISION	CKD. BY	LE APPR.
0	12.2022	IBE	FIRST ISSUE PER MOD. 1056-NA-L	R. PETAN	J. KERIN

NUKLEARNA ELEKTRARNA KRSKO
NUCLEAR POWER PLANT KRSKO

OPERATIVNI PODPORNI CENTER - OPC

STENA S17

OPAŽNI NAČRT

DESIGN ENGINEERING
NUCLEAR POWER PLANT KRSKO KRSKO,SLOVENIA

MADE	CHECKED	LE APPROVAL
1. IBE d.d.	2. R. PETAN	3. J. KERIN

REFERENCE DRAWINGS:

SCALE 1:50

C - 435 - 321 / 1 / 1 0

DRAWING NUMBER | SYSTEM | SH.NO. | REV