
Vsebina risbe je last podjetja ELEA iC d.o.o. Vse avtorske pravice, ki niso s pogodbo prenesene na naročnika, so pridržane. Brez pisne odobritve reprodukcija ni dovoljena. The content of this drawing is a property of Elea iC d.o.o. All rights that are not transferred to the client by the contract are reserved. Any reproduction of the drawing without a written authorization is forbidden.

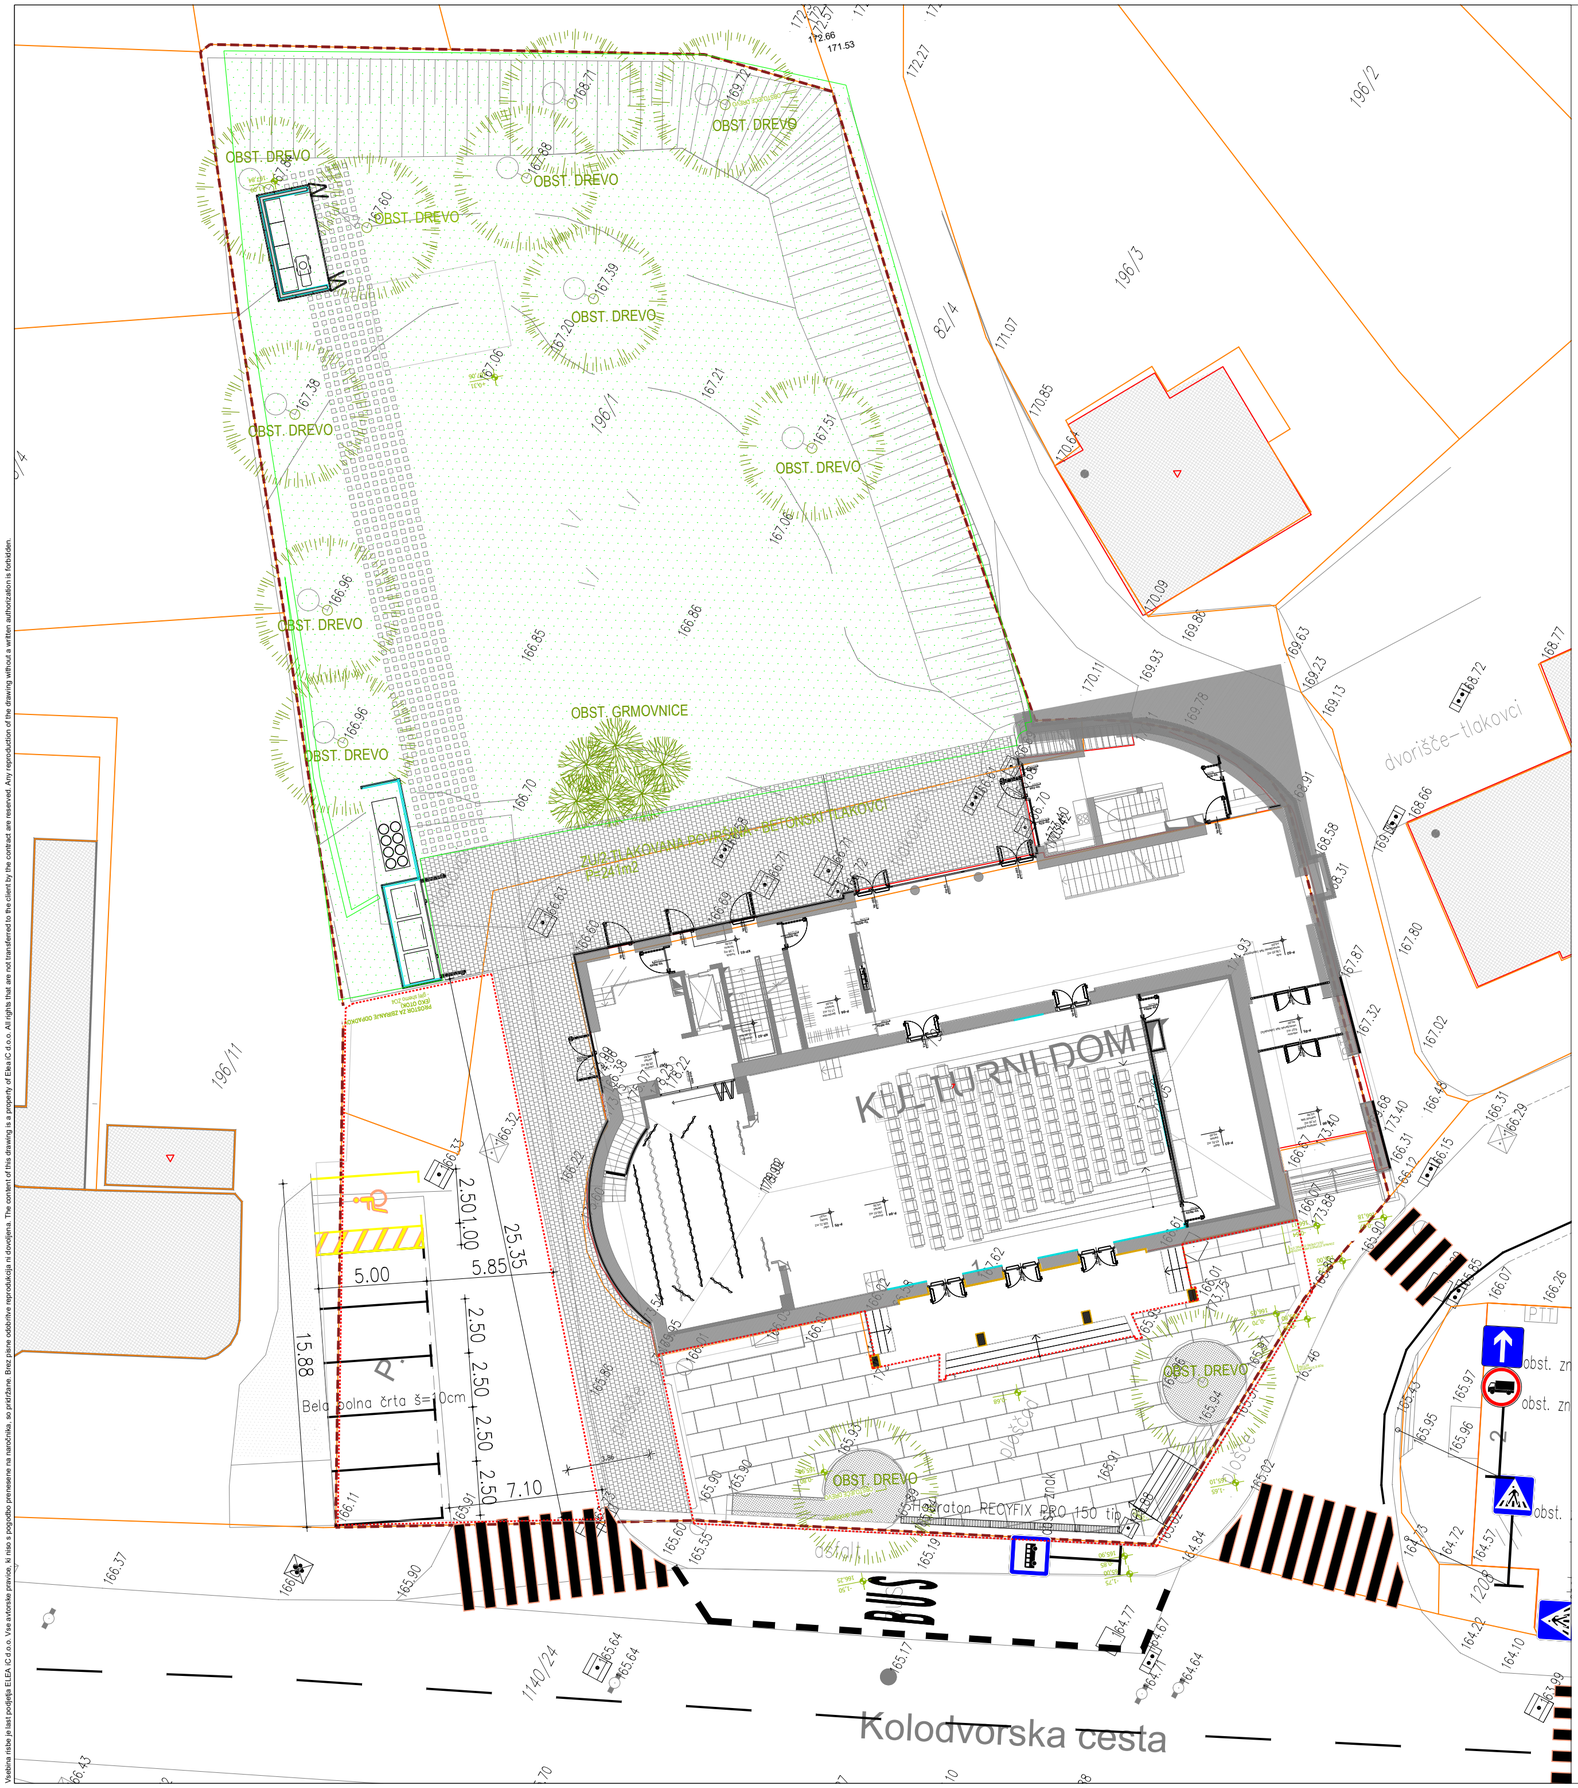

Elea iC a member of iC group

1

Elea iC, d.o.o., Dunajska cesta 21, SI-1000 Ljubljana
T +386 (1) 474 10 00, F +386 (1) 474 10 01, info@elea.si, www.elea.si, IZS št. 0521

LEGENDA:

- območje obdelave 2. faza
- gradbena parcela

m = ±0.00

Objekt

Celovita obnova Kulturnega doma Črnomelj (2. faza)

Investitor
Ministrstvo za kulturo, Maistrova ulica 10, 1000 Ljubljana

Vodja projekta
Matevž Zalar, univ.dipl.inž.arh. (A - 1864)

Pooblaščeni inženir
Andrej Pogačnik, univ.dipl.inž.grad. (IZS G-0187)

Št. načrta	Načrt	Št. projekta	Vrsta projekta
230060 ZU	2/2 Načrt s področja gradbeništva	2023-07b	PZI

Ime risbe
Prometna situacija

Vrsta risbe	Merilo	Datum
Situacija	1:200	Januar 2024
Št. risbe	**Različica**	**Stanje risbe**
G.103	**00**	končno

594 mm × 420 mm = 0.25 m²