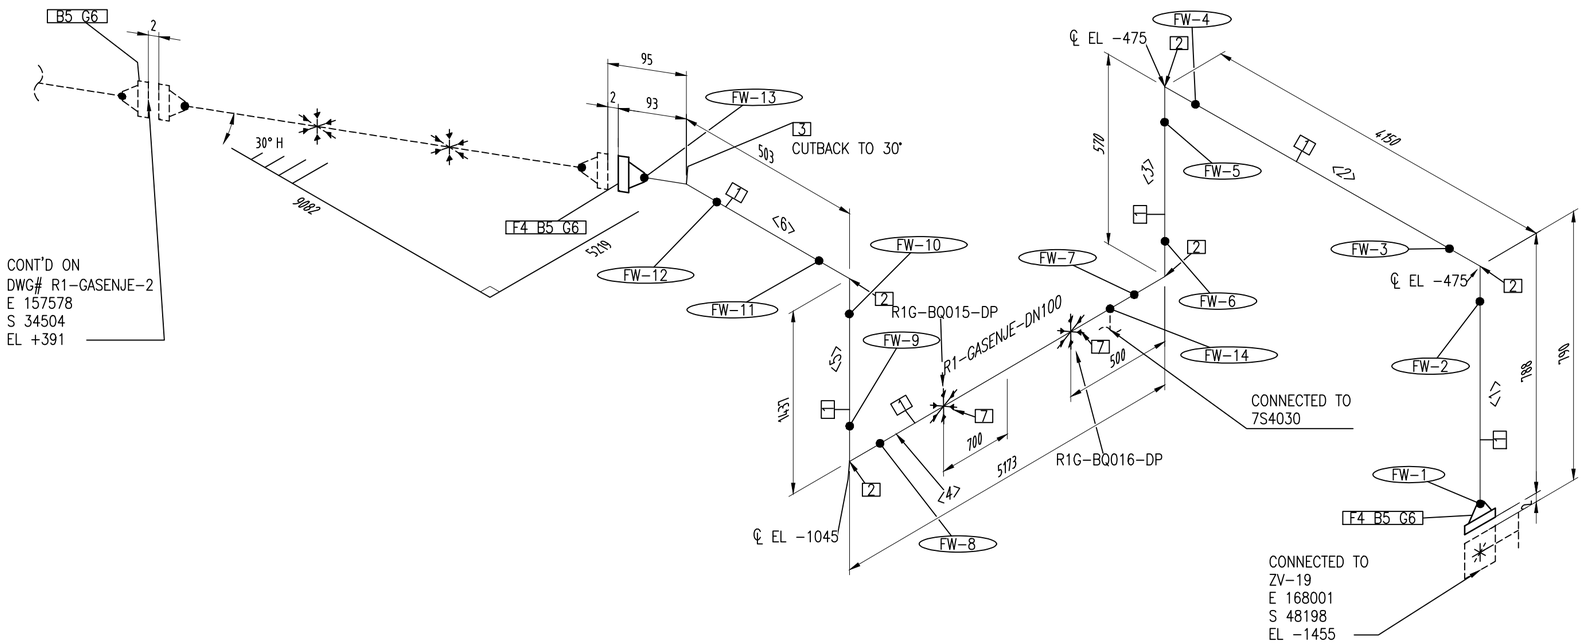



OPOMBE:

- VSE IZMERE NA RISBAH SO V MILIMETRIH (mm).
- KOTA 0,0 = 537623,452; 95086,728; 194,199.
- EL +xxxx = +0,00 (mm n.v.)
- PRED MONTAŽO PREVERITI VSE MERE NA MESTU VGRADNJE. MERE PO POTREBI TUDI PRILAGODITI!!!
- ZA RISBE PODPOR GLEJ:
  - FP - TTEBPC-7S4040
  - DP - TTEBPC-7S4041
  - VP - TTEBPC-7S4042
  - MESTA PODPOR PRILAGODITI GLEDE NA OBSTOJEČE KONZOLE

BILL OF MATERIALS

PIPE

| ID | DESCRIPTION | Q.TY | ND | MATERIAL CODE | WALL THICKNESS | MATERIAL |
|---|---|---|---|---|---|---|
| 1 | WELDED PIPE - EN10217-7 | 11.1M | 100 | 1.4301 | 2.5 | SS |

FITTINGS

| ID | DESCRIPTION | Q.TY | ND | MATERIAL CODE | REDUCED_OD | WALL THICKNESS | MATERIAL |
|---|---|---|---|---|---|---|---|
| 2 | ELBOW - EN10253-3 - TYPE A - MODEL 3D - 90° - 114.3 X 2.5 - SS | 5 | 100 | 1.4301 | | 2.5 | SS |
| 3 | ELBOW - EN10253-3 - TYPE A - MODEL 3D - 45° - 114.3 X 2.5 - SS | 1 | 100 | 1.4301 | | 2.5 | SS |

FLANGES

| ID | DESCRIPTION | Q.TY | ND | MATERIAL CODE | MATERIAL |
|---|---|---|---|---|---|
| 4 | WELD-NECK FLANGE - EN1092-1 - 11 - PN16 | 2 | 100 | | |

FASTENERS

| ID | DESCRIPTION | Q.TY | ND | MATERIAL CODE | MATERIAL |
|---|---|---|---|---|---|
| 5 | HEXAGON BOLT / NUT - ISO4014 / ISO4032 | 24 | 16X60 | | |
| 6 | GASKET - EN1514-1 - PN16 | 3 | 100 | | |

PIPE SUPPORTS

| ID | DESCRIPTION | Q.TY | ND |
|---|---|---|---|
| 7 | CLAMPED SLIDE 1 / CLAMPED ANCHOR 1 | 2 | 100 |

CUT PIECE LIST

| ID | Length | OD | LONG DESCRIPTION (SIZE) |
|---|---|---|---|
| 1 | 585MM | | WELDED PIPE - EN10217-7 - 114.3 |
| 2 | 3846MM | | WELDED PIPE - EN10217-7 - 114.3 |
| 3 | 266MM | | WELDED PIPE - EN10217-7 - 114.3 |
| 4 | 4870MM | | WELDED PIPE - EN10217-7 - 114.3 |
| 5 | 1133MM | | WELDED PIPE - EN10217-7 - 114.3 |
| 6 | 311MM | | WELDED PIPE - EN10217-7 - 114.3 |

| Sprememba: | Opis spremembe: | Datum spr.: | Podpis: |
|---|---|---|---|
| / | / | / | / |

Investitor: TERMOELEKTRARNA BREŠTANICA d.o.o.

Gradnja/Objekt:
TEB D.O.O.
Zamenjava požarnih cevovodov od SGN do rezervoarjev
Cesta prvih borcev 18, Brestanica, 8280 Brestanica

Projektant: IBE, d.d., svetovanje, projektiranje in inženiring
Ljubljana, Slovenija

Del objekta/sistem: /

Vrsta načrta: 4 NAČRT S PODROČJA STROJNIŠTVA

| | Ime in priimek: | Ident. št.: |
|---|---|---|
| Vodja projektiranja: | Luka Pengov, univ. dipl. inž. str. | IZS S-1331 |
| Pooblaščeni strokovnjak: | Alenka Vreček, mag. inž. str | IZS S-2044 |
| Izdelal: | Alenka Vreček, mag. inž. str | IZS S-2044 |

Vsebina risbe (dokumenta): POŽARNI CEVOVOD
GAŠENJE IN HLAJENJE REZERVOARJEV
R1-GASENJE

| | | | |
|---|---|---|---|
| Datum izdelave: | Merilo: / | Številka projekta: TTEBPC-B030/142 | Vrsta dokumentacije: PZI |
| | | Klasifikacijska oznaka: | Stran/strani: 1 /3 |
| | | Identifikacijska oznaka: T,T,E,B,P,C,-,7,S,4,0,2,0 | Spr. |

TTEBPC-7S4020 - R1-GASENJE - STRAN 1.dwg

© IBE d.d.
All rights, except the ones explicitly transferred to the client by contract, are reserved.

© IBE d.d.
Vse avtorske pravice, ki niso s pogodbo izrecno prenešene na naročnika, so pridržane.