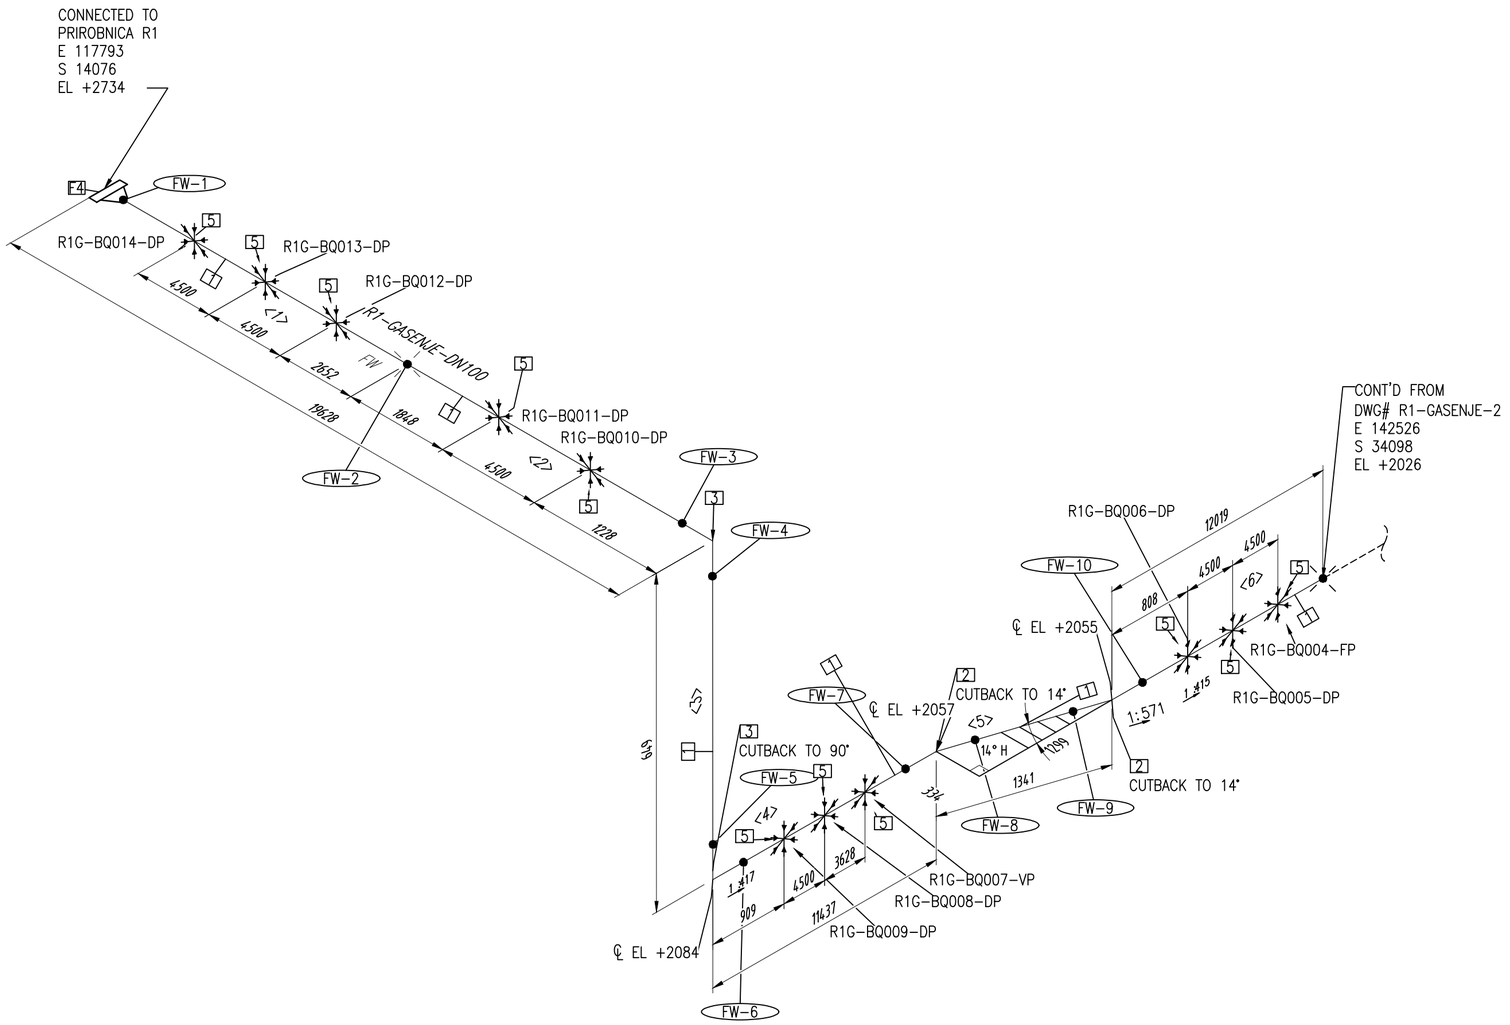


BILL OF MATERIALS

PIPE

ID	DESCRIPTION	QTY	ND	MATERIAL CODE	WALL THICKNESS	MATERIAL
1	WELDED PIPE - EN10217-7	44.4M	100	1.4301	2.5	SS

FITTINGS

ID	DESCRIPTION	QTY	ND	MATERIAL CODE	REDUCED_OD	WALL THICKNESS	MATERIAL
2	ELBOW - EN10253-3 - TYPE A - MODEL 3D - 45° - 114.3 X 2.5 - SS	2	100	1.4301		2.5	SS
3	ELBOW - EN10253-3 - TYPE A - MODEL 3D - 90° - 114.3 X 2.5 - SS	2	100	1.4301		2.5	SS

FLANGES

ID	DESCRIPTION	QTY	ND	MATERIAL CODE	MATERIAL
4	WELD-NECK FLANGE - EN1092-1 - 11 - PN16	1	100		

PIPE SUPPORTS

ID	DESCRIPTION	QTY	ND
5	CLAMPED SLIDE 1 / CLAMPED ANCHOR 1	11	100

CUT PIECE LIST

ID	Length	OD	LONG DESCRIPTION (SIZE)
1	12000MM		WELDED PIPE - EN10217-7 - 114.3
2	7424MM		WELDED PIPE - EN10217-7 - 114.3
3	346MM		WELDED PIPE - EN10217-7 - 114.3
4	11266MM		WELDED PIPE - EN10217-7 - 114.3
5	1303MM		WELDED PIPE - EN10217-7 - 114.3
6	12000MM		WELDED PIPE - EN10217-7 - 114.3

OPOMBE:

- VSE IZMERE NA RISBAH SO V MILIMETRIH (mm).
- KOTA 0,0 = 537623,452; 95086,728; 194,199.
- EL +xxxx = +0,00 (mm n.v.)
- PRED MONTAŽO PREVERITI VSE MERE NA MESTU VGRADNJE. MERE PO POTREBI TUDI PRILAGODITI!!!
- ZA RISBE PODPOR GLEJ:
  - FP - TTEBPC-7S4040
  - DP - TTEBPC-7S4041
  - VP - TTEBPC-7S4042
  - MESTA PODPOR PRILAGODITI GLEDE NA OBSTOJEČE KONZOLE

Sprememba:	Opis spremembe:	Datum spr.:	Podpis:
/	/	/	/

Investitor: TERMOELEKTRARNA BREŠTANICA d.o.o.

Gradnja/Objekt:
TEB D.O.O.
Zamenjava požarnih cevovodov od SGN do rezervoarjev
Cesta prvih borcev 18, Brestanica, 8280 Brestanica

Projektant: IBE, d.d., svetovanje, projektiranje in inženiring
Ljubljana, Slovenija

Del objekta/sistem: /

Vrsta načrta: 4 NAČRT S PODROČJA STROJNIŠTVA

	Ime in priimek:	Ident. št.:
Vodja projektiranja:	Luka Pengov, univ. dipl. inž. str.	IZS S-1331
Pooblaščeni strokovnjak:	Alenka Vreček, mag. inž. str	IZS S-2044
Izdelal:	Alenka Vreček, mag. inž. str	IZS S-2044

Vsebina risbe (dokumenta):
POŽARNI CEVOVOD
GAŠENJE IN HLAJENJE REZERVOARJEV
R1-GASENJE

Datum izdelave:	Merilo: /	Številka projekta:	TTEBPC-B030/142
		Klasifikacijska oznaka:	
		Identifikacijska oznaka:	T.T.E.B.P.C.-7.S.4.0.2.0
		Vrsta dokumentacije:	PZI
		Stran/ strani:	3 /3
			SPP

TTEBPC-754020 - R1-GASENJE - STRAN 3.dwg

© IBE d.d.
All rights, except the ones explicitly transferred to the client by contract, are reserved.

© IBE d.d.
Vse avtorske pravice, ki niso s pogodbo izrecno prenešene na naročnika, so pridržane.