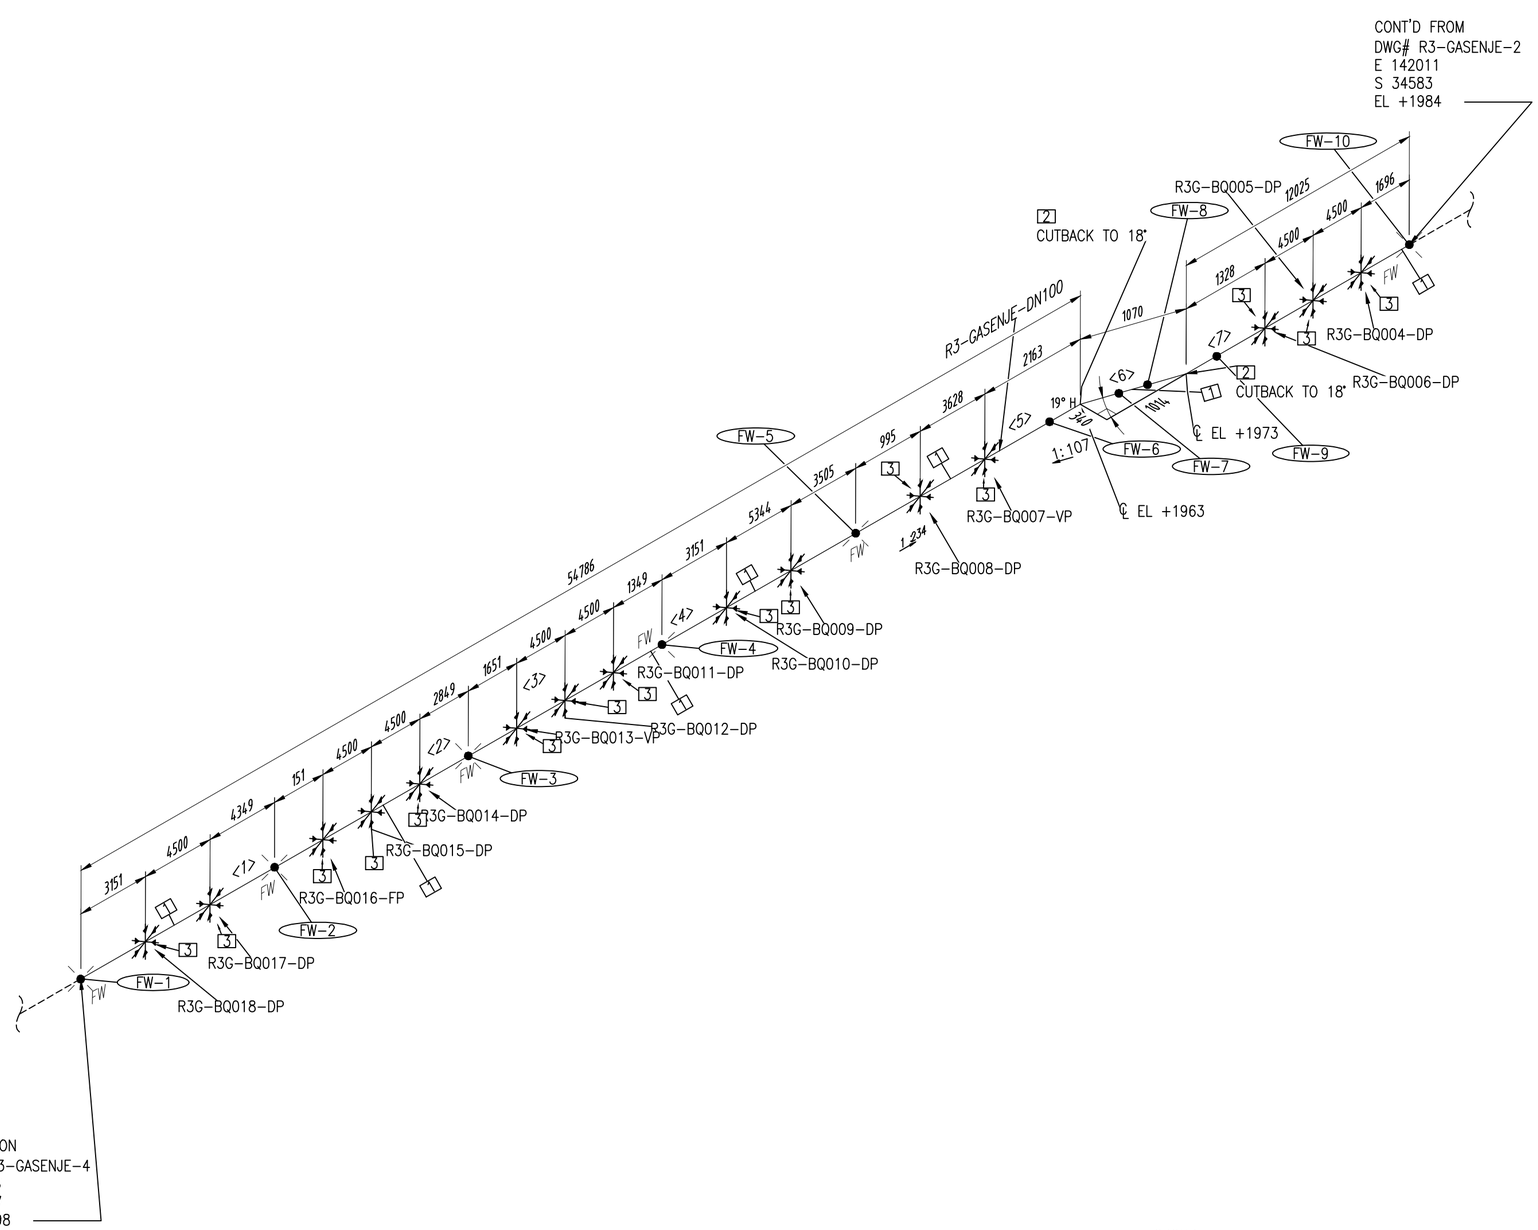


BILL OF MATERIALS

PIPE

ID	DESCRIPTION	Q.TY	ND	MATERIAL CODE	WALL THICKNESS	MATERIAL
1	WELDED PIPE - EN10217-7	67.8M	100	1.4301	2.5	SS

FITTINGS

ID	DESCRIPTION	Q.TY	ND	MATERIAL CODE	REDUCED_OD	WALL THICKNESS	MATERIAL
2	ELBOW - EN10253-3 - TYPE A - MODEL 3D - 45° - 114.3 X 2.5 - SS	2	100	1.4301		2.5	SS

PIPE SUPPORTS

ID	DESCRIPTION	Q.TY	ND
3	CLAMPED SLIDE 1 / CLAMPED ANCHOR 1	15	100

CUT PIECE LIST

ID	Length	OD	LONG DESCRIPTION (SIZE)
1	12000MM		WELDED PIPE - EN10217-7 - 114.3
2	12000MM		WELDED PIPE - EN10217-7 - 114.3
3	12000MM		WELDED PIPE - EN10217-7 - 114.3
4	12000MM		WELDED PIPE - EN10217-7 - 114.3
5	6762MM		WELDED PIPE - EN10217-7 - 114.3
6	1021MM		WELDED PIPE - EN10217-7 - 114.3
7	12001MM		WELDED PIPE - EN10217-7 - 114.3

OPOMBE:

- VSE IZMERE NA RISBAH SO V MILIMETRIH (mm).
- KOTA 0,0 = 537623,452; 95086,728; 194,199.
- EL +xxxx = +0,00 (mm n.v.)
- PRED MONTAŽO PREVERITI VSE MERE NA MESTU VGRADNJE. MERE PO POTREBI TUDI PRILAGODITI!!!
- ZA RISBE PODPOR GLEJ:
  - FP - TTEBPC-7S4040
  - DP - TTEBPC-7S4041
  - VP - TTEBPC-7S4042
  - MESTA PODPOR PRILAGODITI GLEDE NA OBSTOJEČE KONZOLE

Sprememba:	Opis spremembe:	Datum spr.:	Podpis:
/	/	/	/

Investitor: TERMOELEKTRARNA BREŠTANICA

Gradnja/Objekt:
TEB D.O.O.
Zamenjava požarnih cevovodov od SGN do rezervoarjev
Cesta prvih borcev 18, Brestanica, 8280 Brestanica

Projektant: IBE, d.d., svetovanje, projektiranje in inženiring
Ljubljana, Slovenija

Del objekta/sistem:

/

Vrsta načrta:
4 NAČRT S PODROČJA STROJNIŠTVA

	Ime in priimek:	Ident. št.:
Vodja projektiranja:	Luka Pengov, univ. dipl. inž. str.	IZS S-1331
Pooblaščeni strokovnjak:	Alenka Vreček, mag. inž. str	IZS S-2044
Izdelal:	Alenka Vreček, mag. inž. str	IZS S-2044
Datum izdelave:	Merilo: /	

Vsebina risbe (dokumenta):
POŽARNI CEVOVOD
GAŠENJE IN HLAJENJE REZERVOARJEV
R3-GASENJE

Številka projekta:	TTEBPC-B030/142	Vrsta dokumentacije:	PZI
Klasifikacijska oznaka:		Stran/strani:	3 /5
Identifikacijska oznaka:	T.T.E.B.P.C.-.7.S.4.0.2.4	Spr.:	

TTEBPC-754024 - R3-GASENJE - STRAN 3.dwg

© IBE d.d.
All rights, except the ones explicitly transferred to the client by contract, are reserved.

© IBE d.d.
Vse avtorske pravice, ki niso s pogodbo izrecno prenešene na naročnika, so pridržane.