Paving elements for heavy traffic

Paving, per project specification

Aggregate fine layer thickness 50 mm

Aggregate base course layer thickness 300 mm

Tree Grille

Airlayer 2nd ground level

Rootball anchoring TP

Plantingsoil 1 - 1,5 MPa penetration resistance

Backfill material


sub base aggregate 100 mm

Steel mesh ø 8 mm size 150 x 150 mm

Irrigation- / Aeration system

Aeration system, ø 80 mm
inclusief T-piece ø 80

Irrigation system, ø 80 mm
inclusief T-piece ø 80

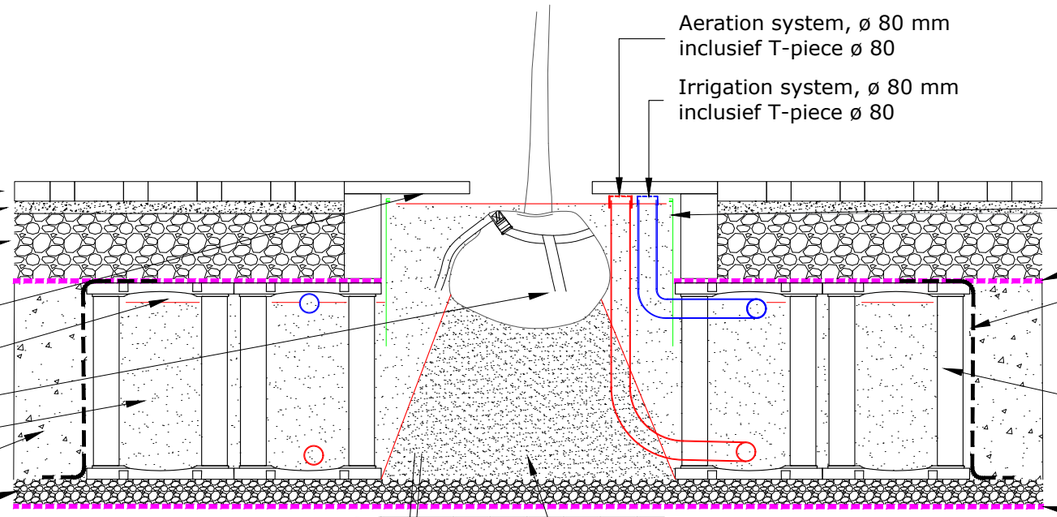

TreeParker system

RDP RootDirectingPanel

TP Geotextile

TP combigrid 130

TreeParker unit 80


TreeParker Frame + Decks

TreeParker Posts

TreeParker Frames

TP Geotextile

Plantingsoil underneath the rootball
>2,0 MPa penetration resistance

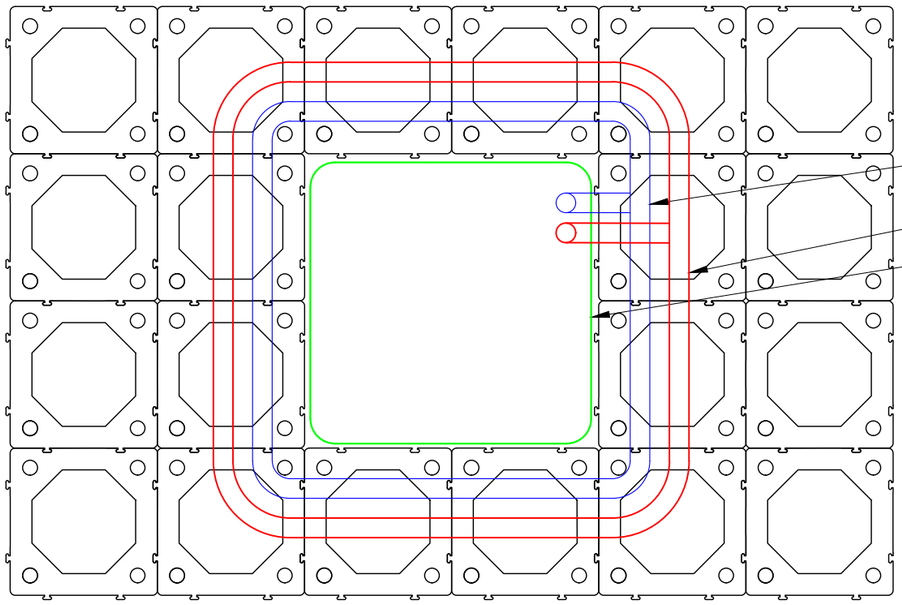

Irrigation system, ø 80 mm
inclusief T-piece ø 80

Aeration system, ø 80 mm
inclusief T-piece ø 80

RDP RootDirectingPanel

Excavation line
at the bottom

TreeBuilders

De Morgenstond 14-18
5473 HG Heeswijk-Dinther
The Netherlands
T +31 413 530 266
W www.treebuilders.eu

Client:

TreeBuilders

Project:

Standard detail 3,7 m3
Axle loads 15 tons

Drawing:

Detail TreeParker
system 0.80 m

Drawing no.: SD.01.EN	Date:
Project no.:	Org sheet: A3
Scale: 1 : 30	Drawn: PF