


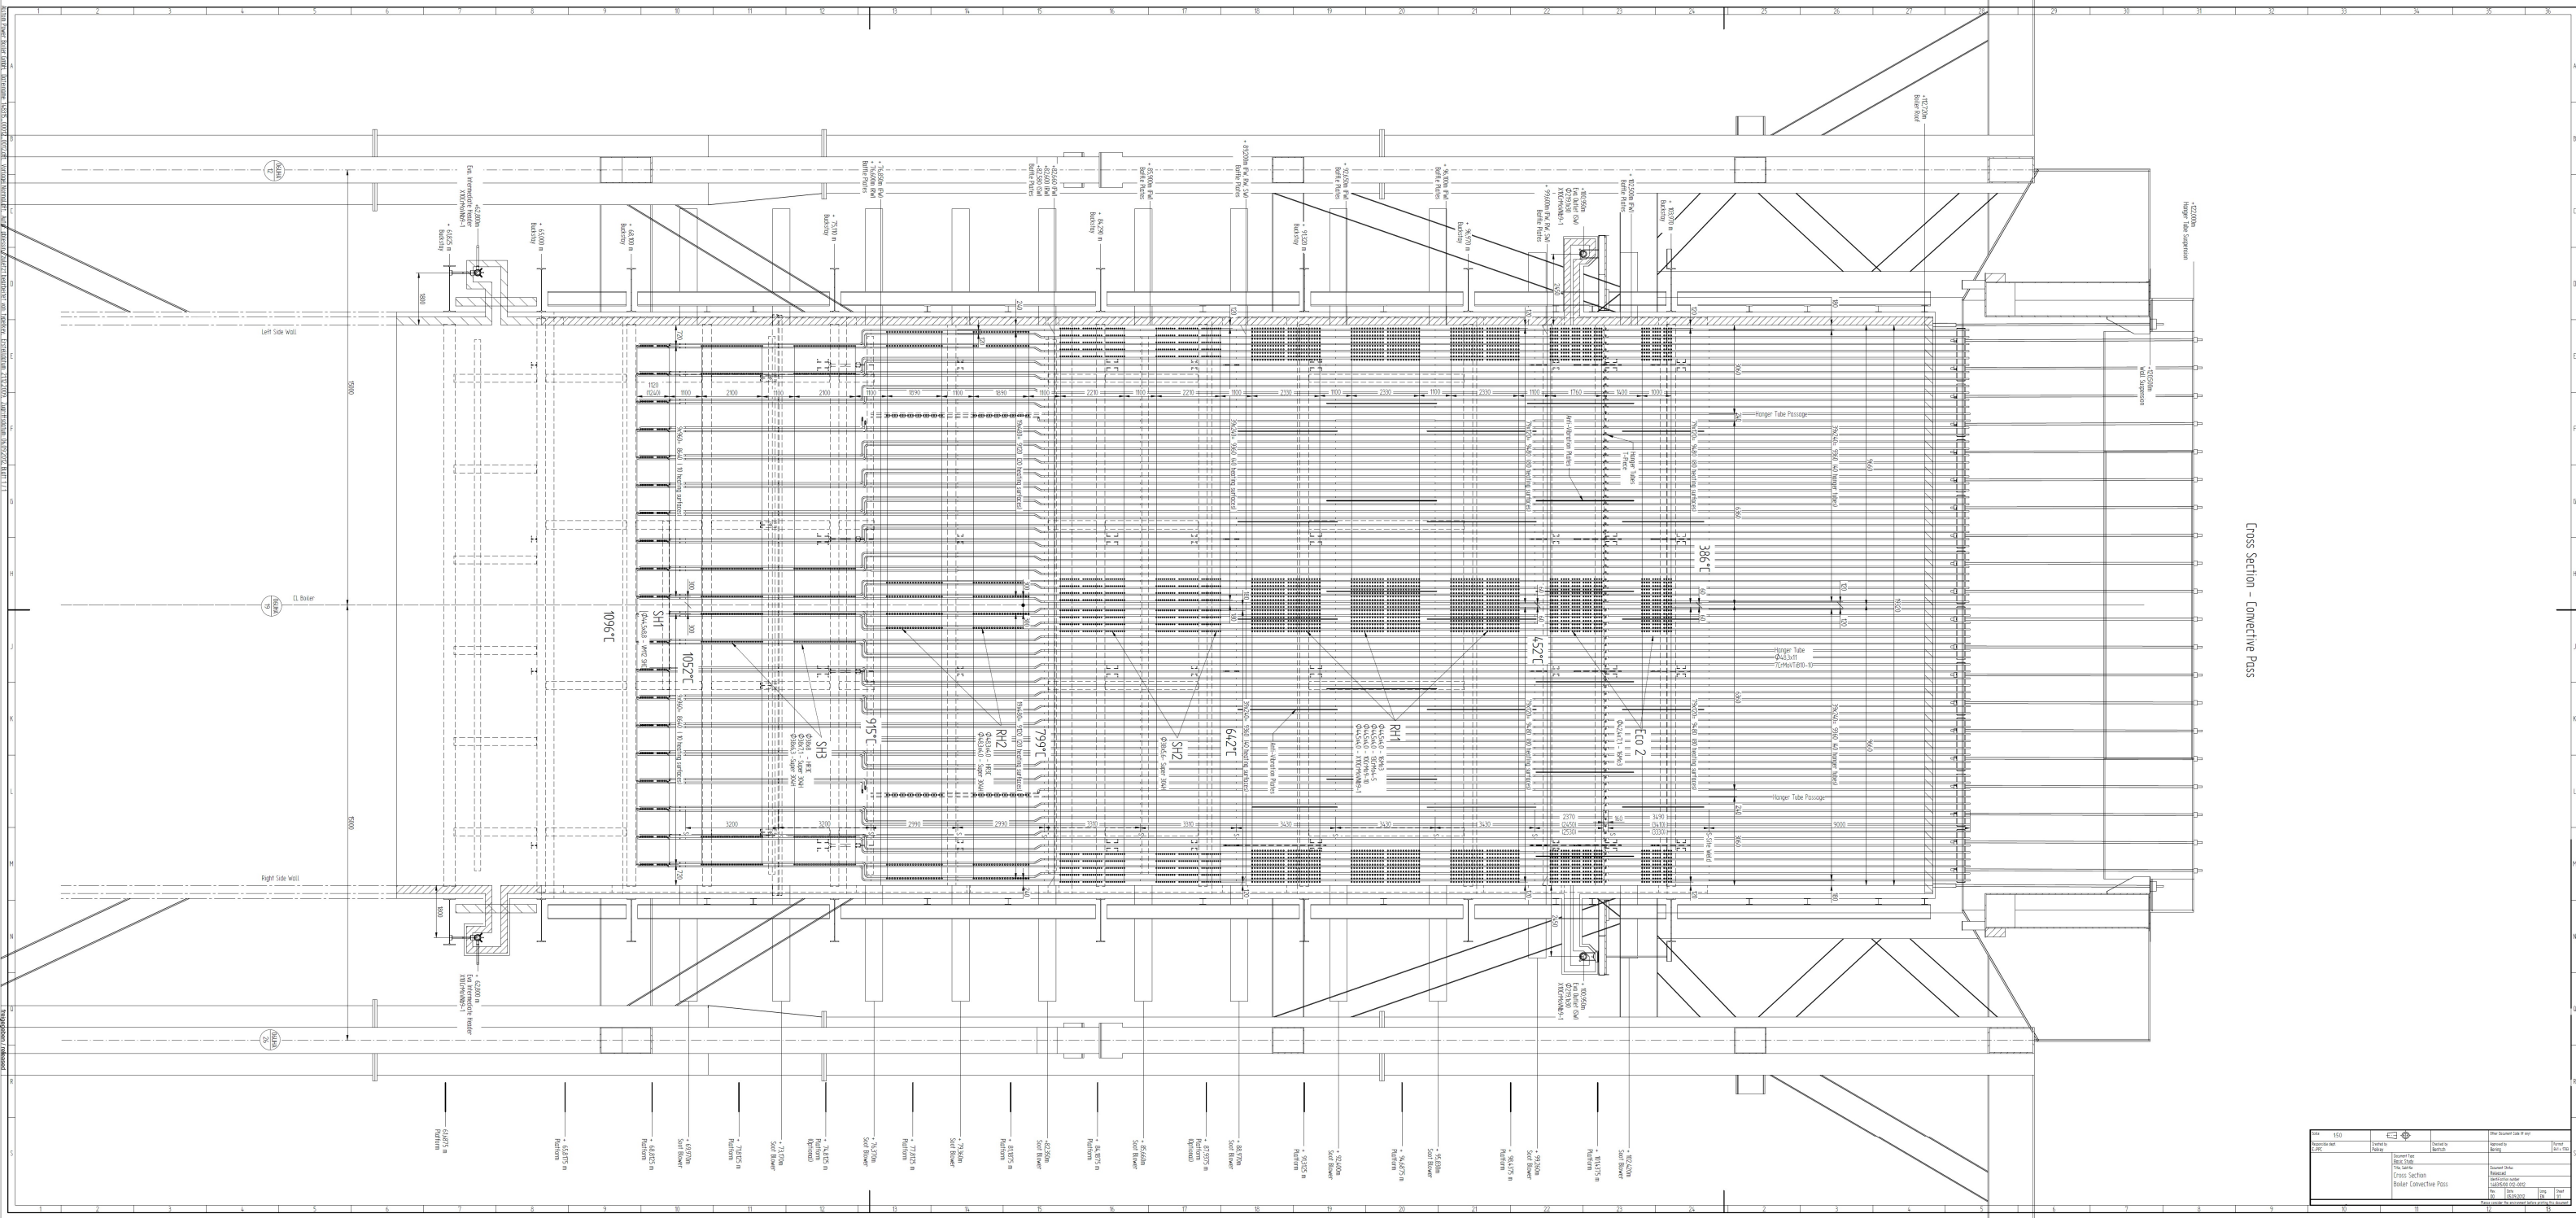

Cross Section - Convective Pass

