


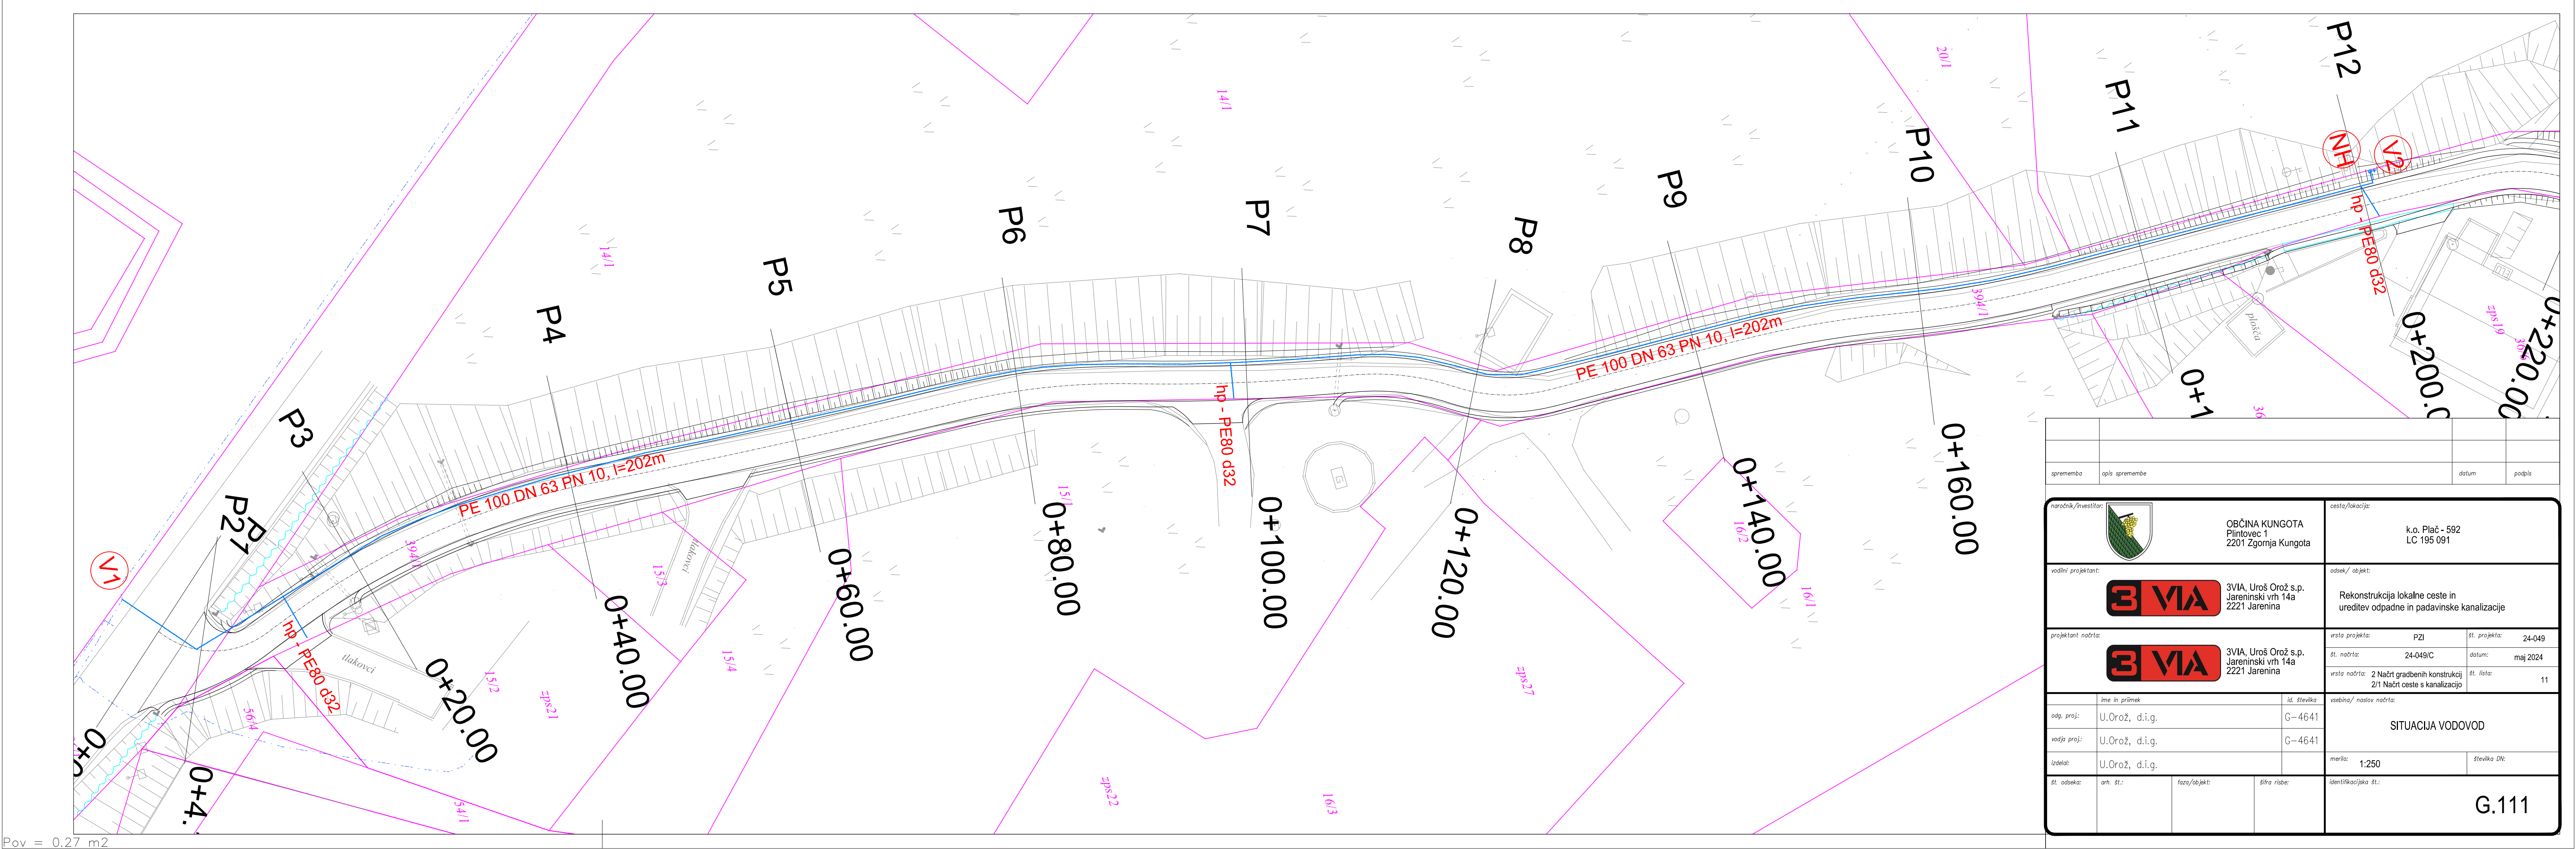

Pov = 0.27 m2